SUDBURY
BRUCE FREEMAN RAIL TRAIL

STATE	FED. AID PROJ. NO.	SHEET NO.	TOTAL SHEETS
MA	XXX-XXXX(XXX)X	85	TBD
PROJECT FILE NO.	608164		

PAVEMENT MARKING & SIGNING PLANS

DRAFT

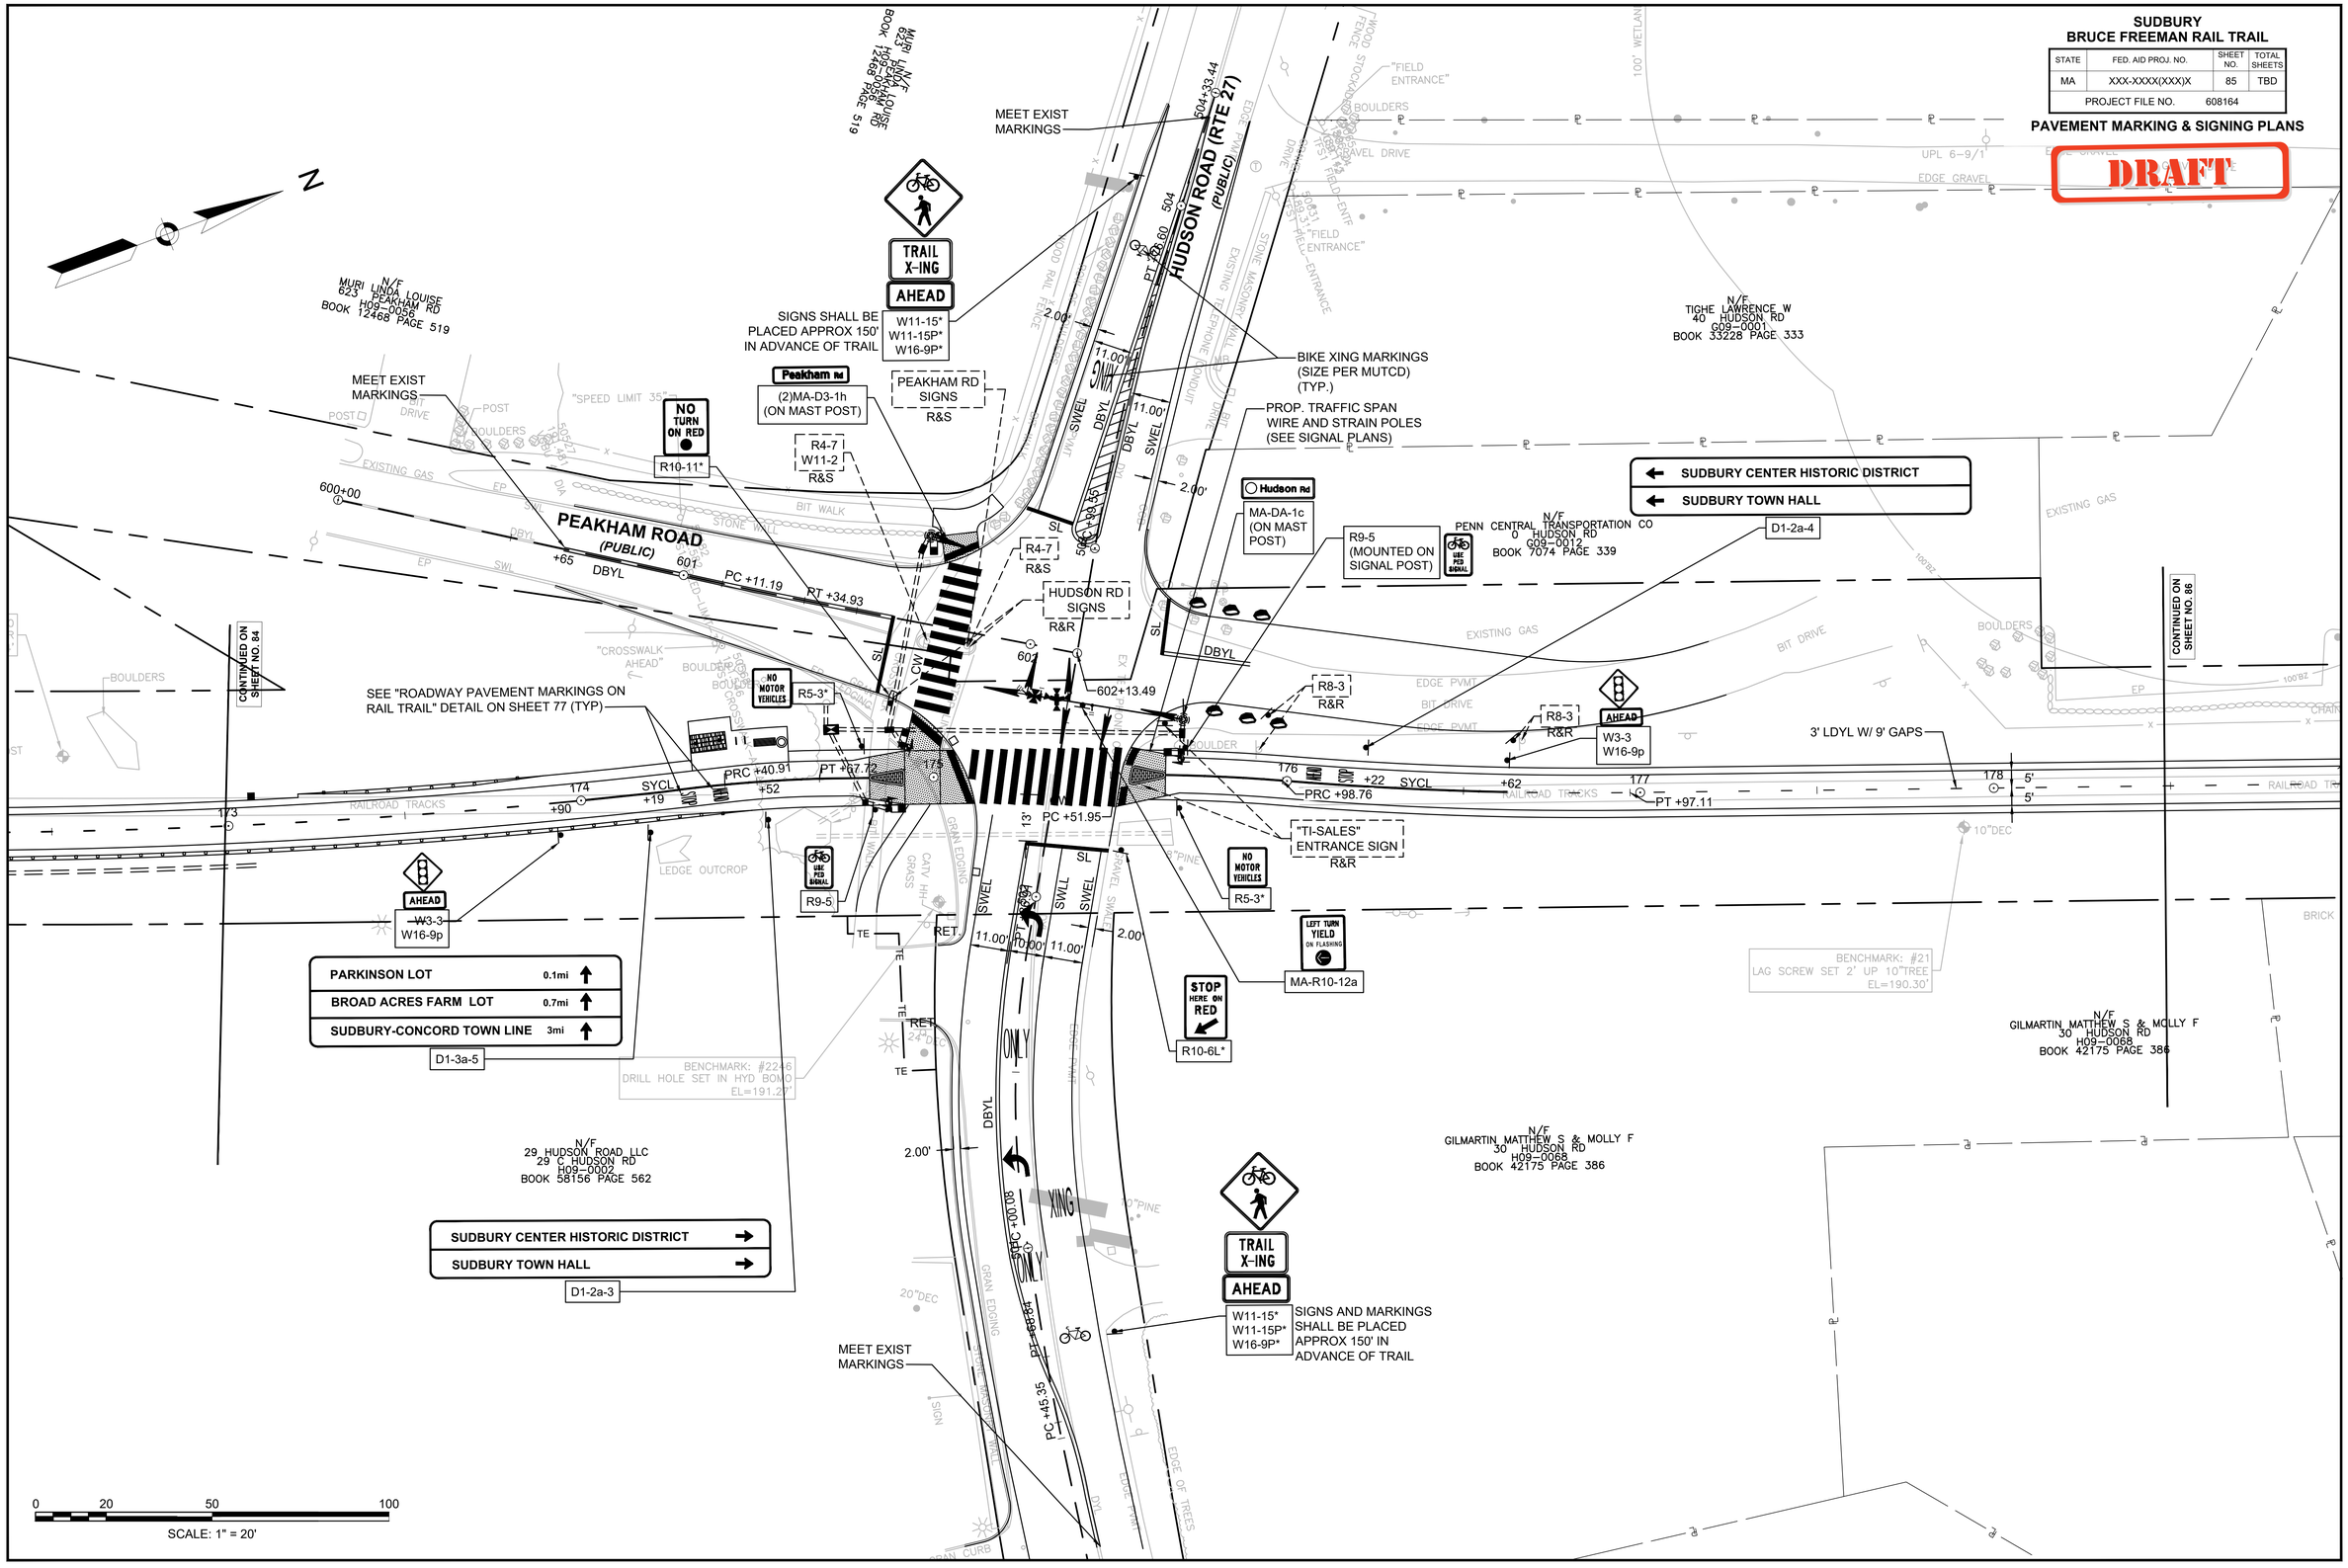

608164_HD(PAVEMENT MARKING & SIGNING PLANS).DWG Plotted on 11-Feb-2021 2:29 PM