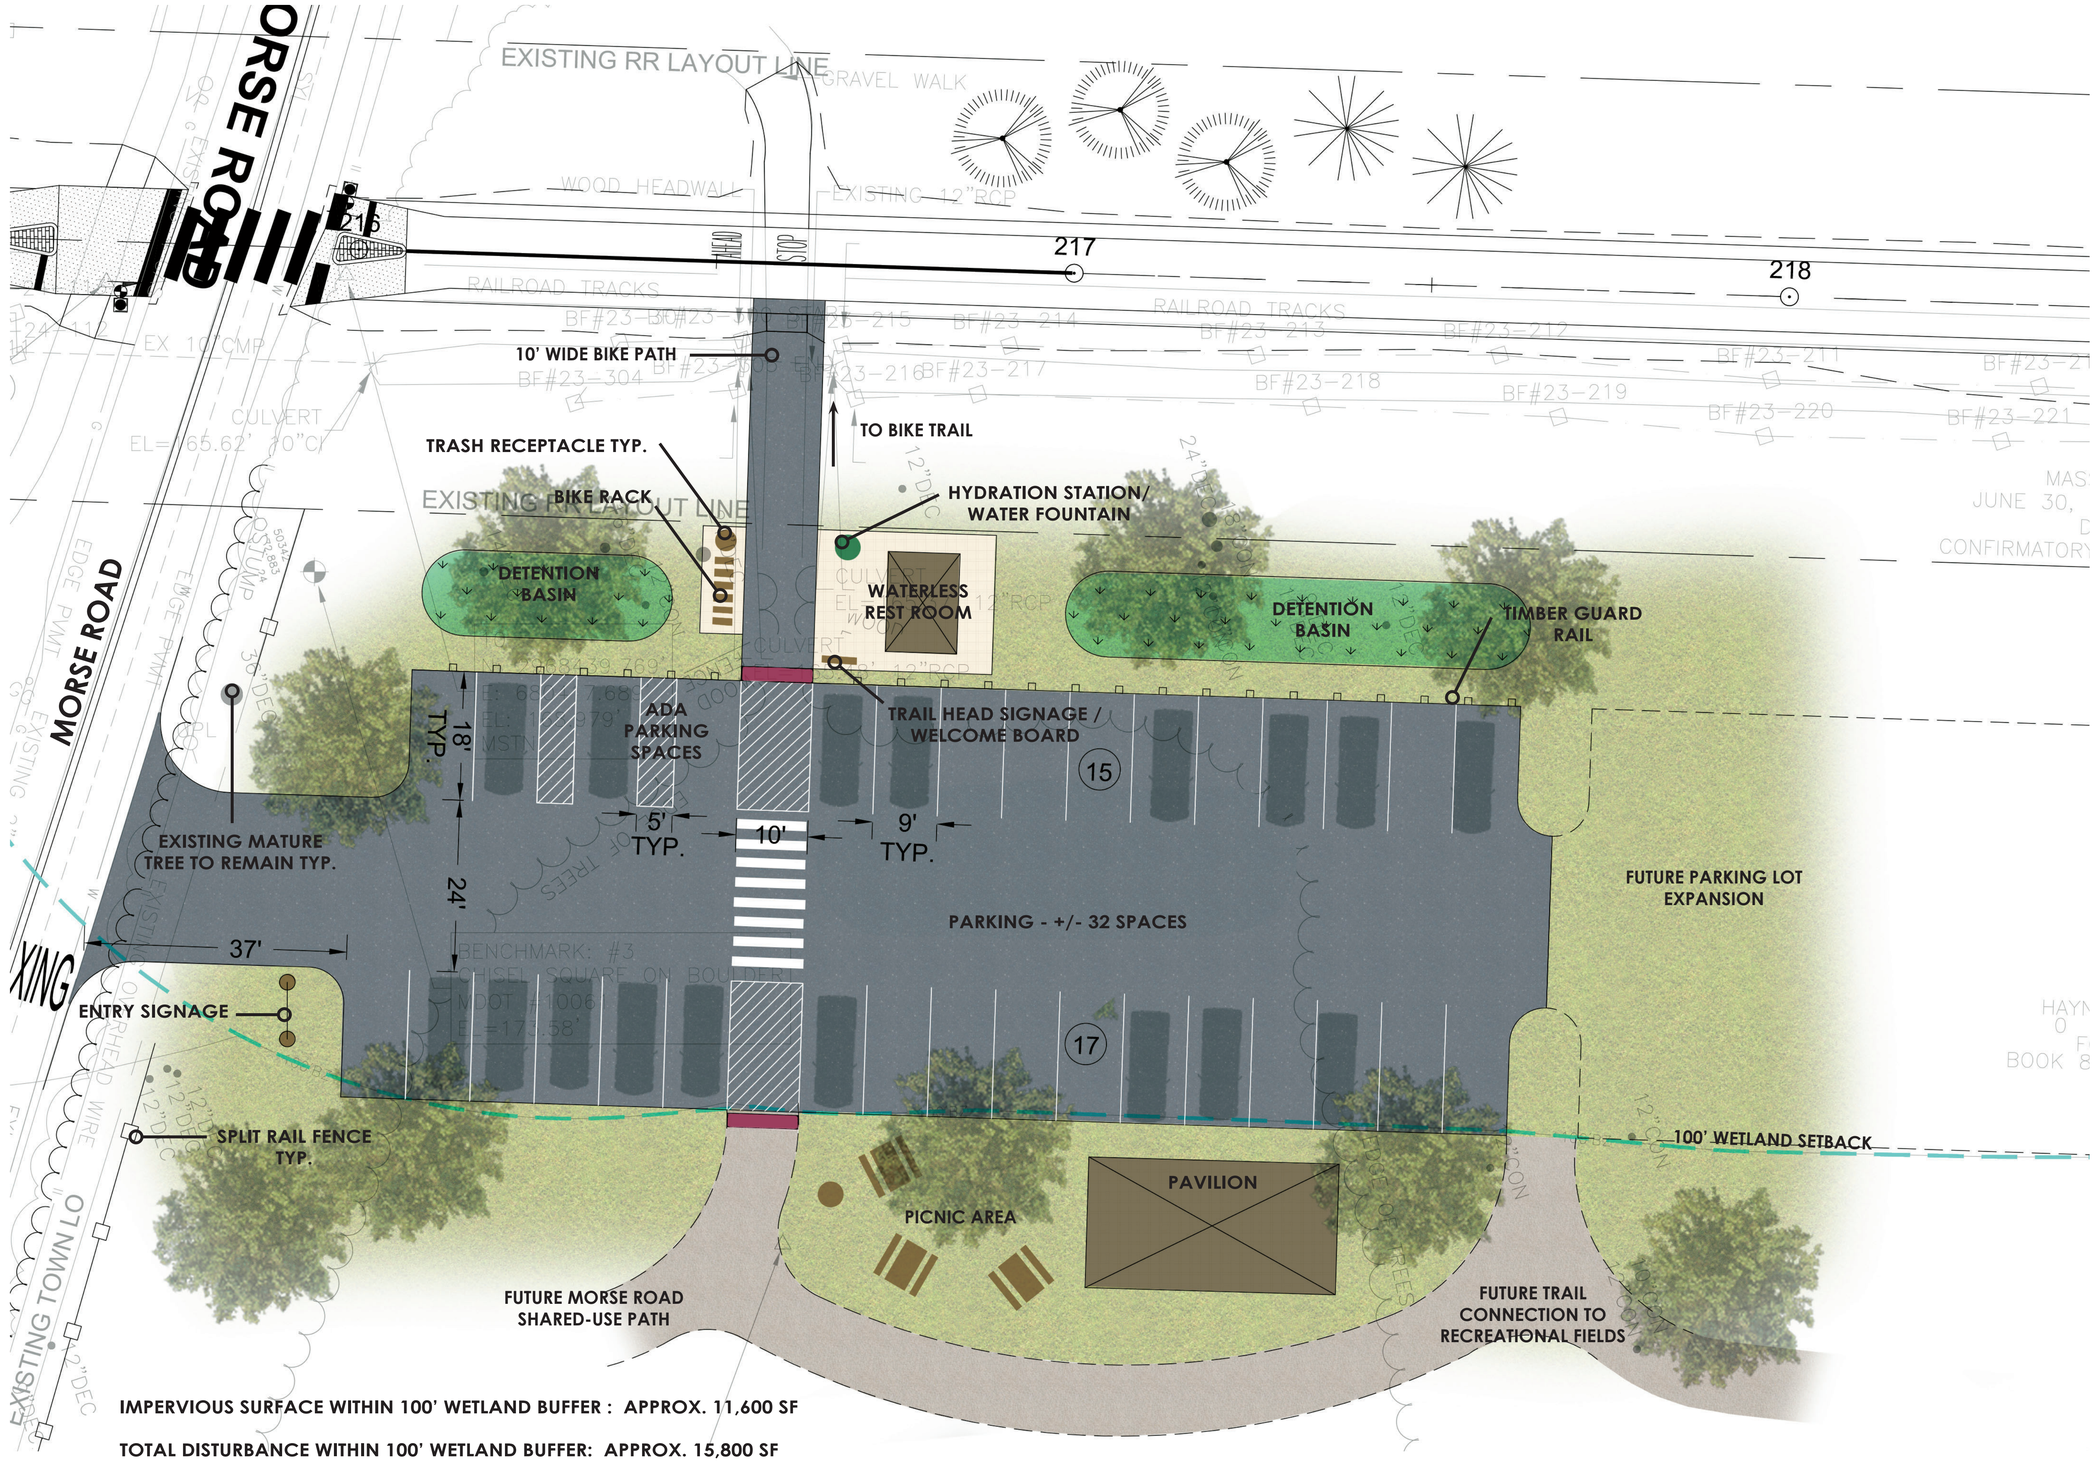

CONCEPT RENDERING OPTION 2- MORSE ROAD PARKING LOT

FUSS & O'NEILL

BRUCE FREEMAN RAIL TRAIL - 20200785.A10
SUDBURY, MA
02.25.2021